Permit #F00146727

FilmL.A., Inc.
6255 W Sunset Blvd, 12th Floor
Hollywood, CA 90028
t: (213)977-8600 - f: (213)977-8601
www.filmla.com

Summary Information

Permit No: F00146727 **Type of Permit:** FILMING **Release Date:** 01/07/2019

Production Company MESQUITE PRODUCTIONS

Insured Company Name MESQUITE PRODUCTIONS
Contact Phone No. 1 310-244-9390
Contact Phone No. 2 310-926-7597
Fax 310-244-9283
Address 10500 ORBITAL WAY
PACOIMA, California 91331

Production Title LA'S FINEST EP 109

Type of Production TV Drama

Producer Scott White

Director Anton Cropper

1st AD Lisa Rowe

Production Manager Mark Rabinowitz

FilmL.A. Coordinator Adrian Fayad

Location Manager Jennifer Dunne
Primary Phone Mobile - 310.720.1022
Secondary Phone

Location Assistant Nathan Stein
Primary Phone Mobile - 818-634-5650
Secondary Phone

Fees

Notification Charge	$170.00
FILMLA NON-REFUNDABLE FILM APPLICATION FEE	$685.00
LA CITY LANE AND STREET CLOSURE FEE	$312.00
LA CITY FIRE DEPARTMENT SPOT CHECK SURCHARGE	$85.00

Total Permit Fee $1,252.00

Number of Locations 1

NOT A PERMIT

FilmL.A., Inc.
6255 W Sunset Blvd, 12th Floor
Hollywood, CA 90028
t: (213)977-8600 - f: (213)977-8601
www.filmla.com

Summary Information — Location

Permit Number	F00146727	**Location Manager**	Jennifer Dunne
Production Company	MESQUITE PRODUCTIONS	Primary Phone	Mobile - 310.720.1022
Insured Company	MESQUITE PRODUCTIONS	Secondary Phone	
Production Title	LA'S FINEST EP 109		

Location Address 9365 Glenoaks Blvd, Sun Valley, CA, 91352

Location Type Junk yard

Prep Dates 1/8/2019 - 1/8/2019 05:00 - 07:00 1 day

Film Dates 1/8/2019 - 1/8/2019 07:00 - 17:00 1 day

Strike Dates 1/8/2019 - 1/8/2019 17:00 - 19:00

Open or Closed to the Public Closed

Generic Conditions

*LA CITY AND/OR LA COUNTY FIRE CHECKLIST ATTACHED TO FINAL PERMIT. THE PERMITTEE IS RESPONSIBLE FOR COMPLETING CHECKLIST PRIOR TO FILMING ACTIVITY AT THIS LOCATION. NON COMPLIANCE MAY RESULT IN ASSIGNMENT OF A FIRE OFFICER.
All travel lanes and bike lanes shall be closed per the WATCH manual.
Equipment staging and vehicles may park on one side of the street only.
Must comply with attached conditions
Must Maintain 5' Clearance on Sidewalks/Walkways
Must maintain local/emergency access
No cast or crew parking on area streets
No interference with merchant activity.
Notify LAPD Mission Community Police Station (818) 838-9800 and comm. (213) 978-6552 1/2 hour prior to any gunfire, brandishing weapons, special effects or simulated emergency or criminal activity.
Number of uniformed officers listed on the permit is a minimum requirement.
Permittee remains responsible for deploying a sufficient number of uniformed officers to provide traffic and crowd control to ensure the safety of the film crew and the public.
Traffic control must be done in accordance w/MUTCD
Uniformed officers shall have a copy of the film permit in their possession and are required to confirm that all traffic control signage devices are in place.

Please see attached documents

Glenoaks Blvd btwn Peoria 900ft South WS curb - LA's Finest.pdf
LAs Finest Agent letter.pdf

Equipment on Location

Type	Quantity
10 Ton Truck	2
5 or 10 ton trucks	2

Personnel on Location

Type	Quantity
Cast	10
Crew	90

NOT A PERMIT

FilmL.A., Inc.
6255 W Sunset Blvd, 12th Floor
Hollywood, CA 90028
t: (213)977-8600 - f: (213)977-8601
www.filmla.com

Summary Information — Location

Permit Number F00146727
Production Company MESQUITE PRODUCTIONS
Insured Company MESQUITE PRODUCTIONS
Production Title LA'S FINEST EP 109

Location Manager Jennifer Dunne
Primary Phone Mobile - 310.720.1022
Secondary Phone

Cast/Crew vehicles	100	Off-Duty/Retired LAPD Officer(s)	2
Condors	1	Spot Check	1
Cranes	1		
Cube Trucks	2		
Generator	1		
Honey Wagons	1		
Portable restrooms	1		
Stakebed Trucks	2		
Vans	2		

Filming Activities Atmospheric Smoke Effects; Brandishing weapons; Drive ups & away; Equipment on property; Equipment on sidewalk, in curb lane & across street; Exterior Dialogue; Intermittent pedestrian control; Intermittent traffic control - 2 minute standard (except 0700-0900 hrs & 1500-1900 hrs); chase/stunt sequence, condor/flyswatter, camera crane;

Jurisdiction **Political:** Los Angeles City - Council District 06 **Police:** Los Angeles Police Department **Fire:** Los Angeles City

Thomas Guide **Page:** 502 **Grid:** J6

Approvals

LOS ANGELES CITY POLICE DEPARTMENT	Gabriel Aleman
FILML.A. CLOSURES	Adrian Fayad
LOS ANGELES CITY DEPARTMENT OF PUBLIC WORKS	Vanessa Martin

Parking

Base Camp	10500 Orbital Way, Los Angeles, CA, 91331	**Crew Parking**	10500 Orbital Way, Los Angeles, CA, 91331
Location Type : Other Location		Location Type : Other Location	

Lane / Full Closure W/S CURB LANE OF GLENOAKS BL., PEORIA ST. - SOUTH 900'

Approximate Footage 601 - 900

Date(s) 1/8/2019 to 1/8/2019 **Time(s)** 04:00 to 17:00

NOT A PERMIT

Permit #F00146727

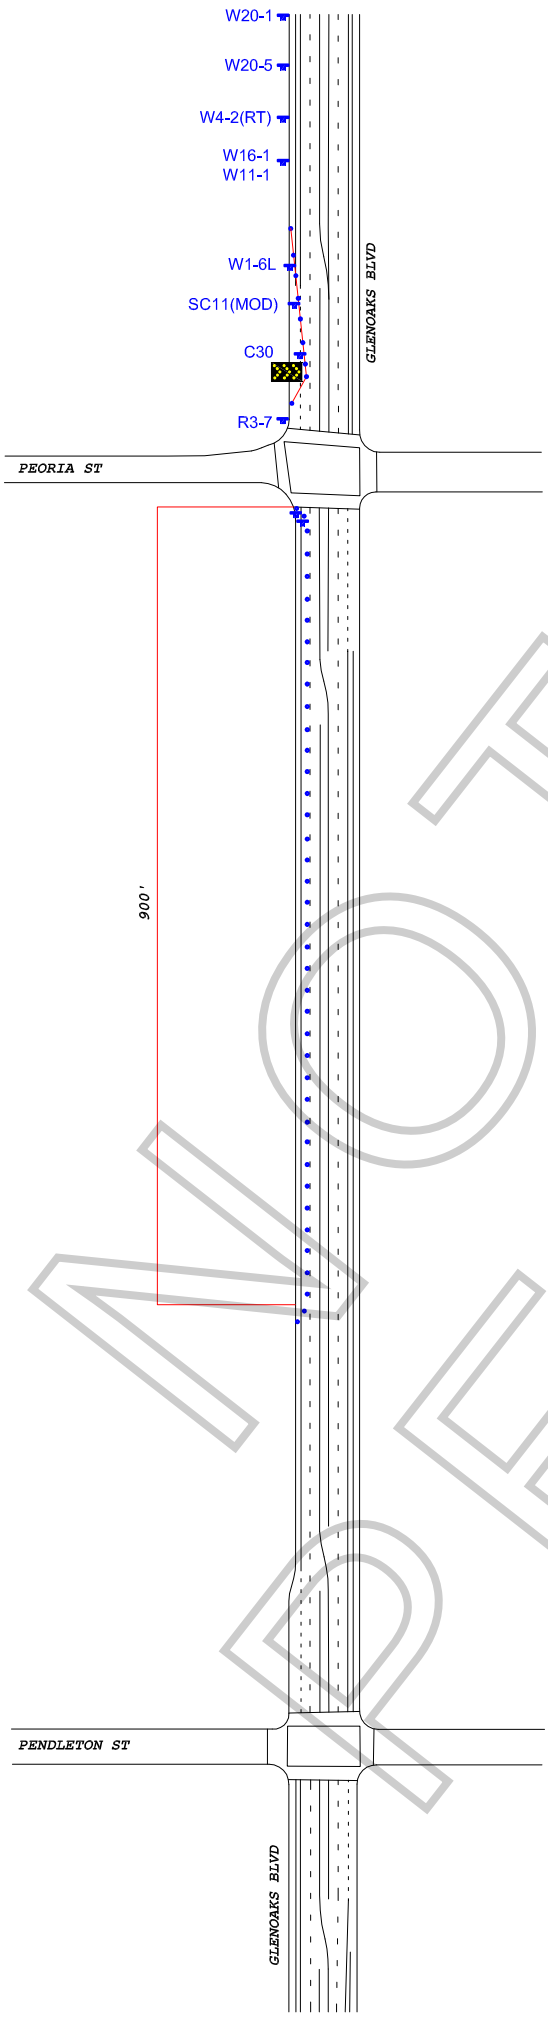

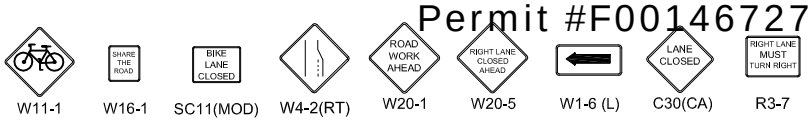

Ⓢ TRAFFIC SIGNAL

● TRAFFIC CONE

TYPE I W/ SIGN

FLASHING ARROW SIGN (FAS)

ALL TRAFFIC CONTROL WILL BE INSTALLED TO MEET OR EXCEED THE LATEST CA-MUTCD MINIMUM REQUIREMENTS

NOT A PERMIT

WORK ZONE TRAFFIC CONTROL PLAN
GENERAL NOTES

1. DATE/TIME: 1-8-19 FROM 04:00 HOURS TO 17:00 HOURS.

2. ALL SIGNING, STRIPING, AND TRAFFIC CONTROL DEVICES SHALL CONFORM TO THE (CURRENT) STATE OF CALIFORNIA DEPARTMENT OF TRANSPORTATION (CALTRANS) STANDARD PLANS AND STANDARD SPECIFICATIONS, CALIFORNIA MUTCD, AND ANY ADDENDUMS THERETO, AND AS SHOWN ON THESE PLANS, SYMBOLS AND ABBREVIATIONS USED ARE SHOWN ON CALTRANS STANDARD PLANS.
3. THERE WILL BE NO INTERFERENCE WITH TRAFFIC SIGNALS OR CROSSWALKS.
4. CONES WILL BE 28" MINIMUM HEIGHT AND HAVE REFLECTORIZED SLEEVES FOR NIGHT WORK.
5. POLICE WILL DIRECT TRAFFIC IF NECESSARY.

TCP FOR:	LA'S FINEST
LOCATION:	W/S CURB LANE OF GLENOAKS BLVD FROM PEORIA ST & 900' SOUTH SUN VALLEY, CALIFORNIA
CONTACT:	NATHAN STEIN PH# 818-634-5650
	JCL TRAFFIC SERVICES (213) 622-9775 C31-CA Lic # 805357
DATE / REVISIONS	DRAFTER: MARIO MENJIVAR SCALE: N.T.S. FILM LA: AF

Appointment of Stanley Production Services
As Authorized Agent and Representative

I certify that I am a representative of Mesquite Productions ("Principal") and am authorized to enter into binding contractual agreements on its behalf. I further certify that I am authorized by Principal to appoint other representatives and agents for Principal and to give such representatives and agents authority to enter into and bind Principal to agreements relating to the issuance of and compliance with location film (e.g. theatrical, television, commercial and other motion. picture filming) and still photographic permits, including the permits themselves and any riders to such permits. Acting on behalf of Principal in my capacity as its authorized representative, I appoint Stanley Production Services and it employees and agents SPS as Principal's authorized representatives and agents to apply for location film (e.g. theatrical, television, commercial and other motion. picture filming) and still photographic permits on behalf of Principal through FilmLA, Inc. for any city, county or through any other jurisdictions where FilmLA, Inc. operates, to negotiate, discuss, accept, modify, agree to and bind Principal to the terms and conditions of such permits (including all restrictions and/or community guidelines applicable to any such permit); and to execute such permits on behalf of Principal. Principal understands, acknowledges and agrees that it (and/or its insurer) remains responsible and liable for all obligations imposed by or incidental to any permit or rider issued to Principal signed by any employee or agent of (including any coordinator, runner or messenger used by) SPS Principal further agrees to comply with the terms and conditions of any such permits and hereby appoint SPS as an authorized representative to facilitate compliance with such terms and conditions following issuance of any such permits and to enter into agreements for Principal with respect thereto. Any person, agency, entity, or organization (including FilmLA, Inc. and any city, county or other jurisdictions where FilmLA, Inc. operates) may rely upon this appointment and need not obtain further authorization for any act described herein. An original or faxed copy of this appointment shall be sufficient, and may be treated as an original for your purposes. The appointment may be revoked by Principal at any time in writing delivered to FilmLA, Inc., but in any case shall expire one (1) year from the date of execution set forth below.

I declare under penalty of perjury under the laws of the State of California that I am authorized to appoint SPS as agent for Principal, and based upon that authority I hereby appoint SPS as Principal's agent as set forth herein.

Date: 9/14/18

Representative's Signature

Jennifer Dunne

Representative's Name (Please Print)

Representative's Title (Please Print)

Mesquite Productions

Name of Principal (i.e. company name) (Please Print)

Street: 10500 Orbital Way
City: Pacoima
State: CA
ZIP: 91331

Principal's Mailing Address (Please Print)

747-225-4999

Principal's Phone Number (Please Print)

Stanley Production Services

957 Woodlawn Dr
Thousand Oaks Ca 91360

NOT A PERMIT